LEGEND

REQ	SYM	DESCRIPTION
1	O	OXYGEN OUTLET
1	A	AIR OUTLET
1	V	VACUUM OUTLET
3	E2	DUPLEX RECEPTACLE, 8300 IVORY, 20A, 125V, H.G., NORMAL POWER
4	E4	DUPLEX RECEPTACLE, 8300 RED, 20A, 125V, H.G., EMER. POWER
1	NC	NURSE CALL PROVISION
1	TL	TELEPHONE OUTLET PROVISION SINGLE CAT 5, RJ-45 RECEPTACLE
1	MO	MONITOR OUTPUT PROVISION
1	MC	MONITOR CHANNEL ONLY
2	VTF	VERTICAL EQUIPMENT MOUNTING TRACK, FASCIA

QTY	ACCESSORIES NOT SHOWN (PER UNIT)

NOTES:

1. COLOR TO MATCH 'SURF' OR 'PLATINUM GREY'.
2. GAS OUTLETS TO BE MSC STANDARD BRAND OUTLET WITH CONNECTION TO MATCH EXISTING HOSPITAL EQUIPMENT
3. UNIT SHOWN IN 3 5/8" STUD WALL. ALSO AVAILABLE IN 3" STUD FOR MOUNTING TWO SINGLE SIDED UNITS BACK TO BACK IN A 6" STUD WALL.
4. SERVICES REVERSED ON OPPOSITE HAND UNITS.
5. CEILING HEIGHT: 7'6" MIN TO 9'6" MAX OTHER HEIGHTS ARE SUBJECT TO AN ADDTL CHARGE. CONTACT YOUR SALES REPRESENTATIVE FOR DETAILS.

MODULAR SERVICES COMPANY
500 EAST BRITTON ROAD
OKLAHOMA CITY, OK 73114

PROJECT

REVISED

EXTENDED PROFILE® UNIT
SINGLE SIDED, SEMI-RECESSED
MODEL 7111-IR

SCALE: =1'

DATE	DRAWN BY	DRAWING #
		7111-IR
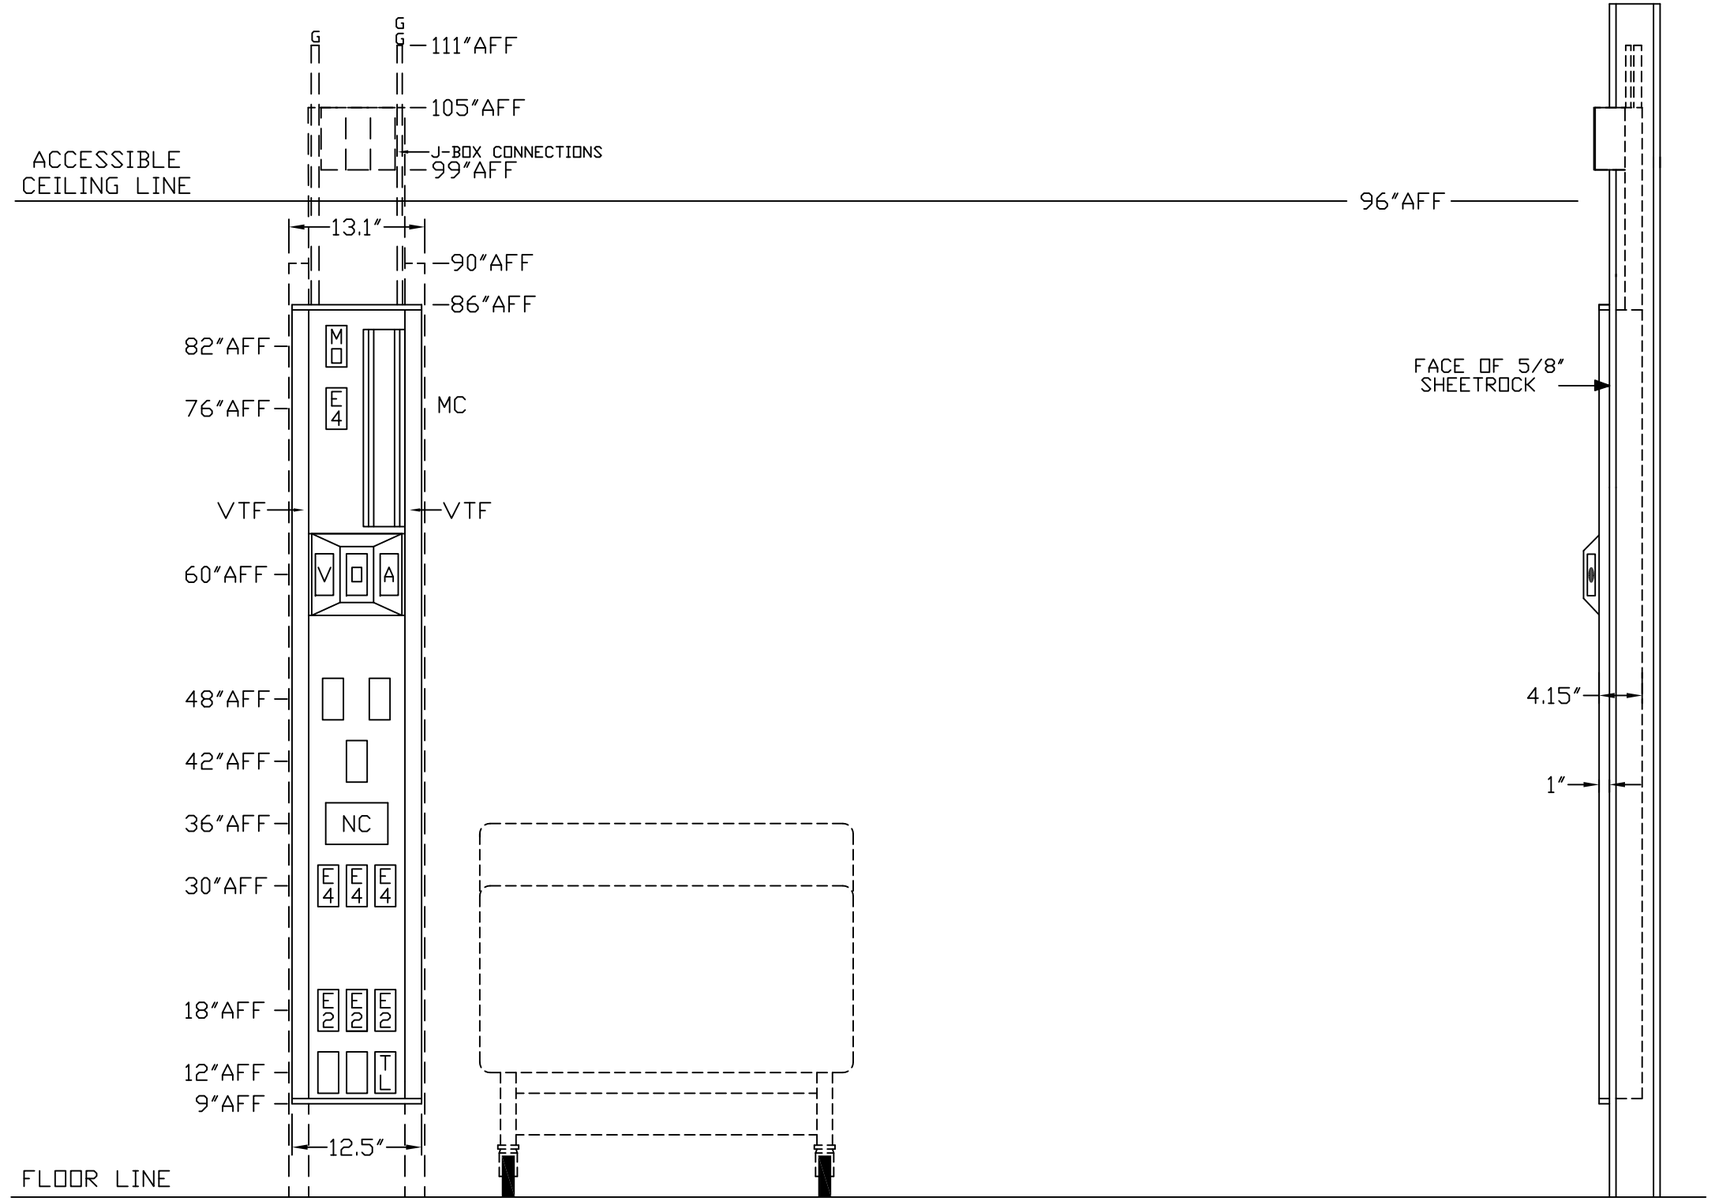
__ REQ'D: __ AS SHOWN
__ OPPOSITE